
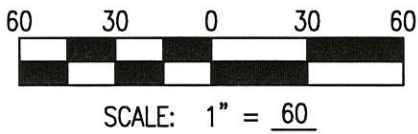


CERTIFICATE OF SURVEY
PART OF OUTLOT 2, JOHN W. KING'S FIRST ADDITION
TO THE CITY OF TAWAS CITY.

- SECTION CORNER
- CONCRETE MONUMENT
- FOUND IRON
- SET 1/2" BAR & CAP #41108
- (M)= MEASURED DISTANCE
- (R)= RECORDED DISTANCE

BEARINGS BASED ON JOHN W. KING'S
FIRST ADDITION TO THE VILLAGE OF TAWAS CITY

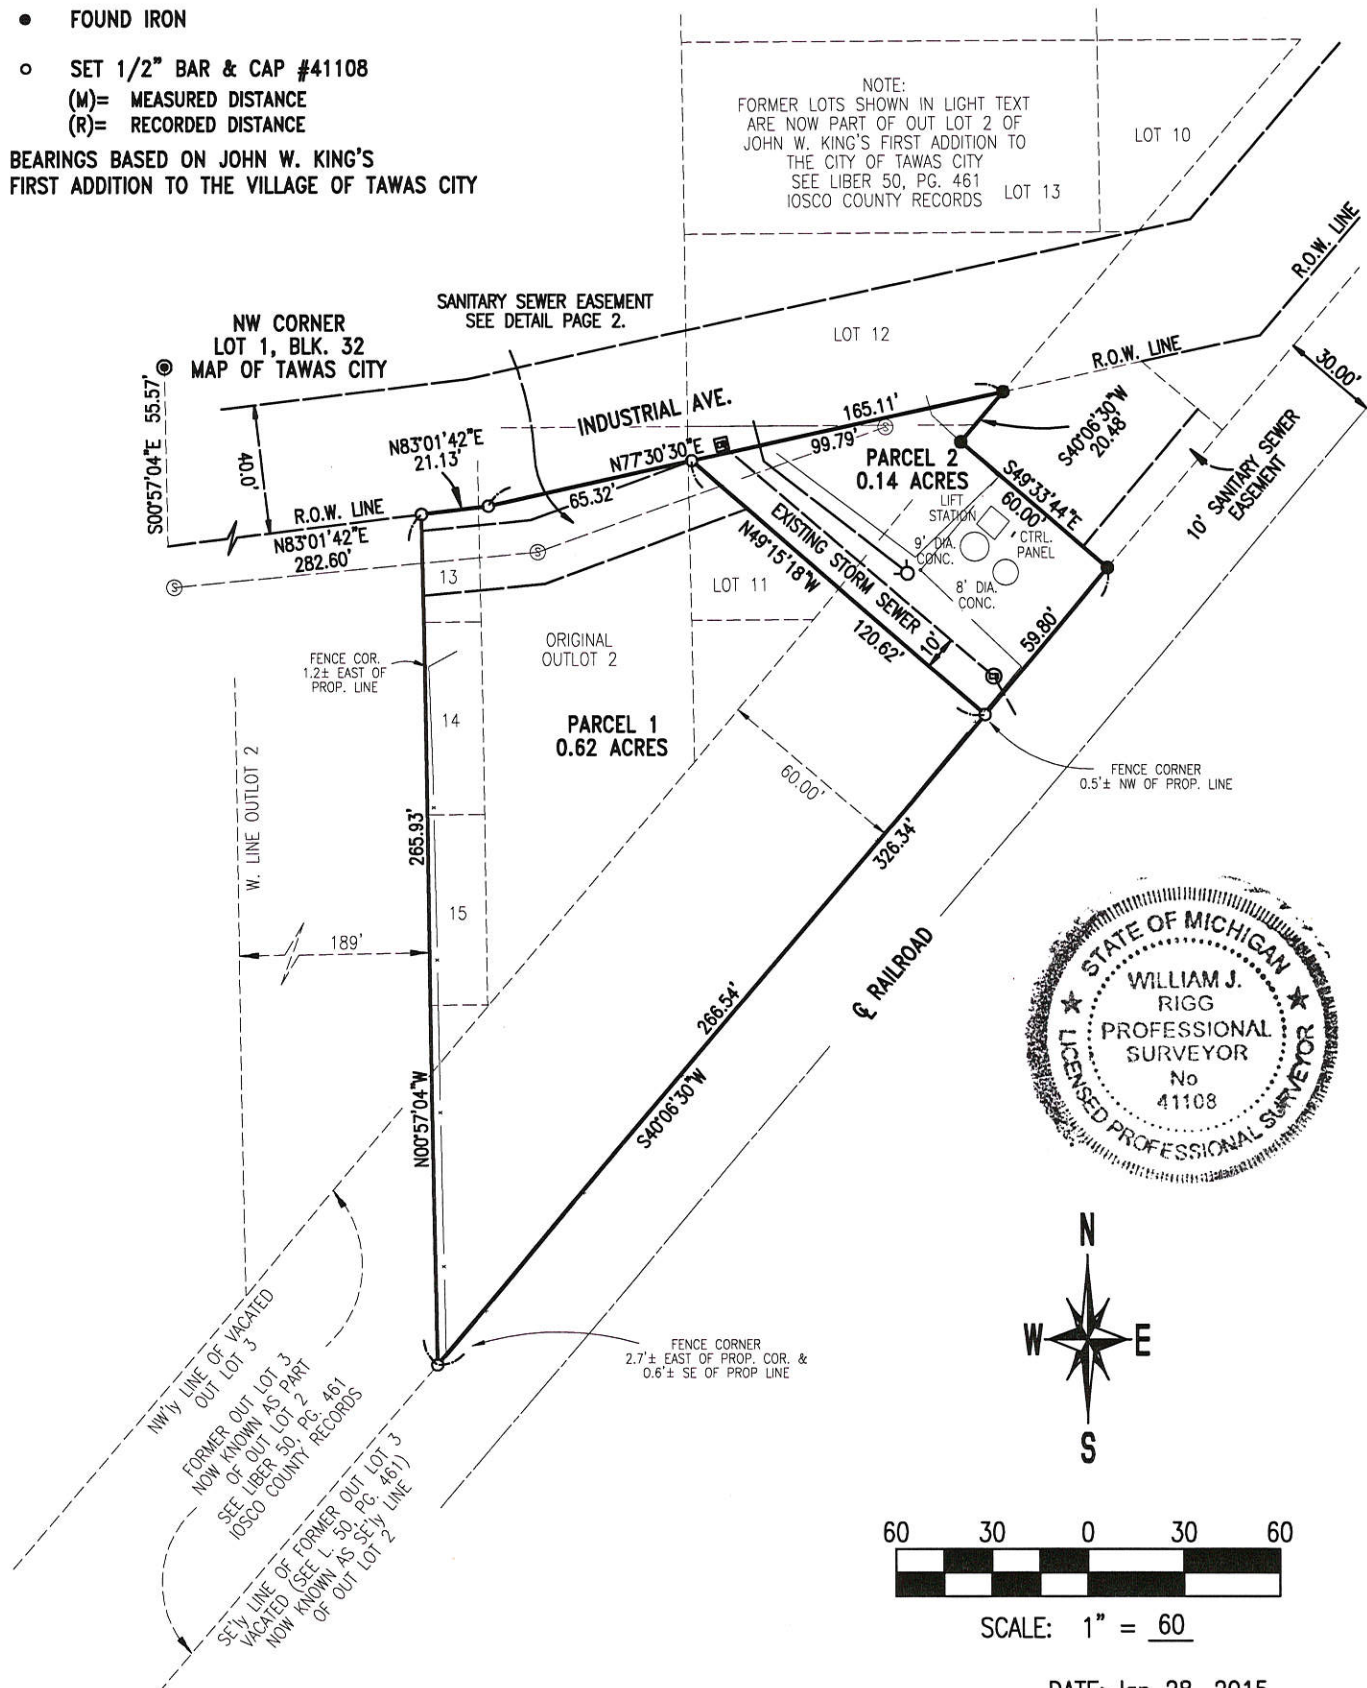

DATE: Jan 28, 2015

I hereby state that I have surveyed and mapped the land above platted and/or described on August 5, 2010, and that all of the requirements of PA 132 of 1970 have been met.

William J. Rigg
William J. Rigg, P.S. #41108

FOR: City of Tawas City P.O. Box 568 Tawas City, MI 48764	RIGG LAND SURVEYING INC. 430 M-55 TAWAS CITY, MI 48763 FAX (989) 362-1374 PHONE (989) 362-1372	SEC. 36, T 22 N, R 7 E	
		DRAWN	JAK SHEET 1 OF 2
		CHECKED BY	WJR JOB NUMBER 252207-00215B

